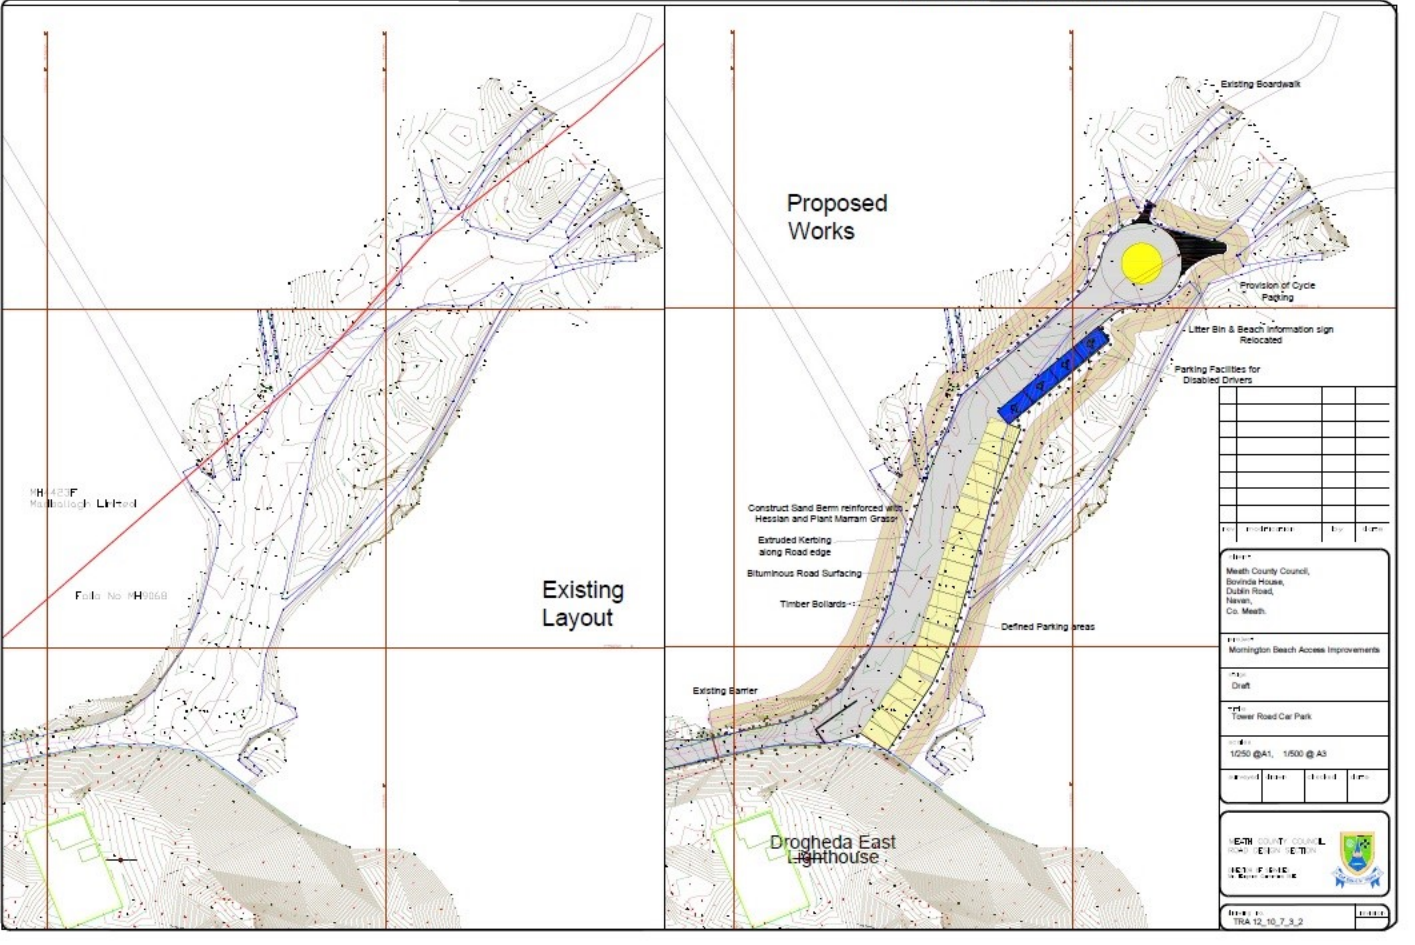
Existing Layout
Proposed Works
Existing Boardwalk
Provision of Cycle Parking
Litter Bin & Beach Information sign Relocated
Parking Facilities for Disabled Drivers
Construct Sand Berm reinforced with Hessian and Plant Marram Grass
Extruded Kerbing along Road edge
Bituminous Road Surfacing
Timber Bollards
Defined Parking areas
Existing Barrier
Drogheda East Lighthouse
Meath County Council, Buvinda House, Dublin Road, Navan, Co. Meath.
Mornington Beach Access Improvements
Draft
Tower Road Car Park
1/250 @A1, 1/500 @ A3
TRA 12_10_7_3_2